


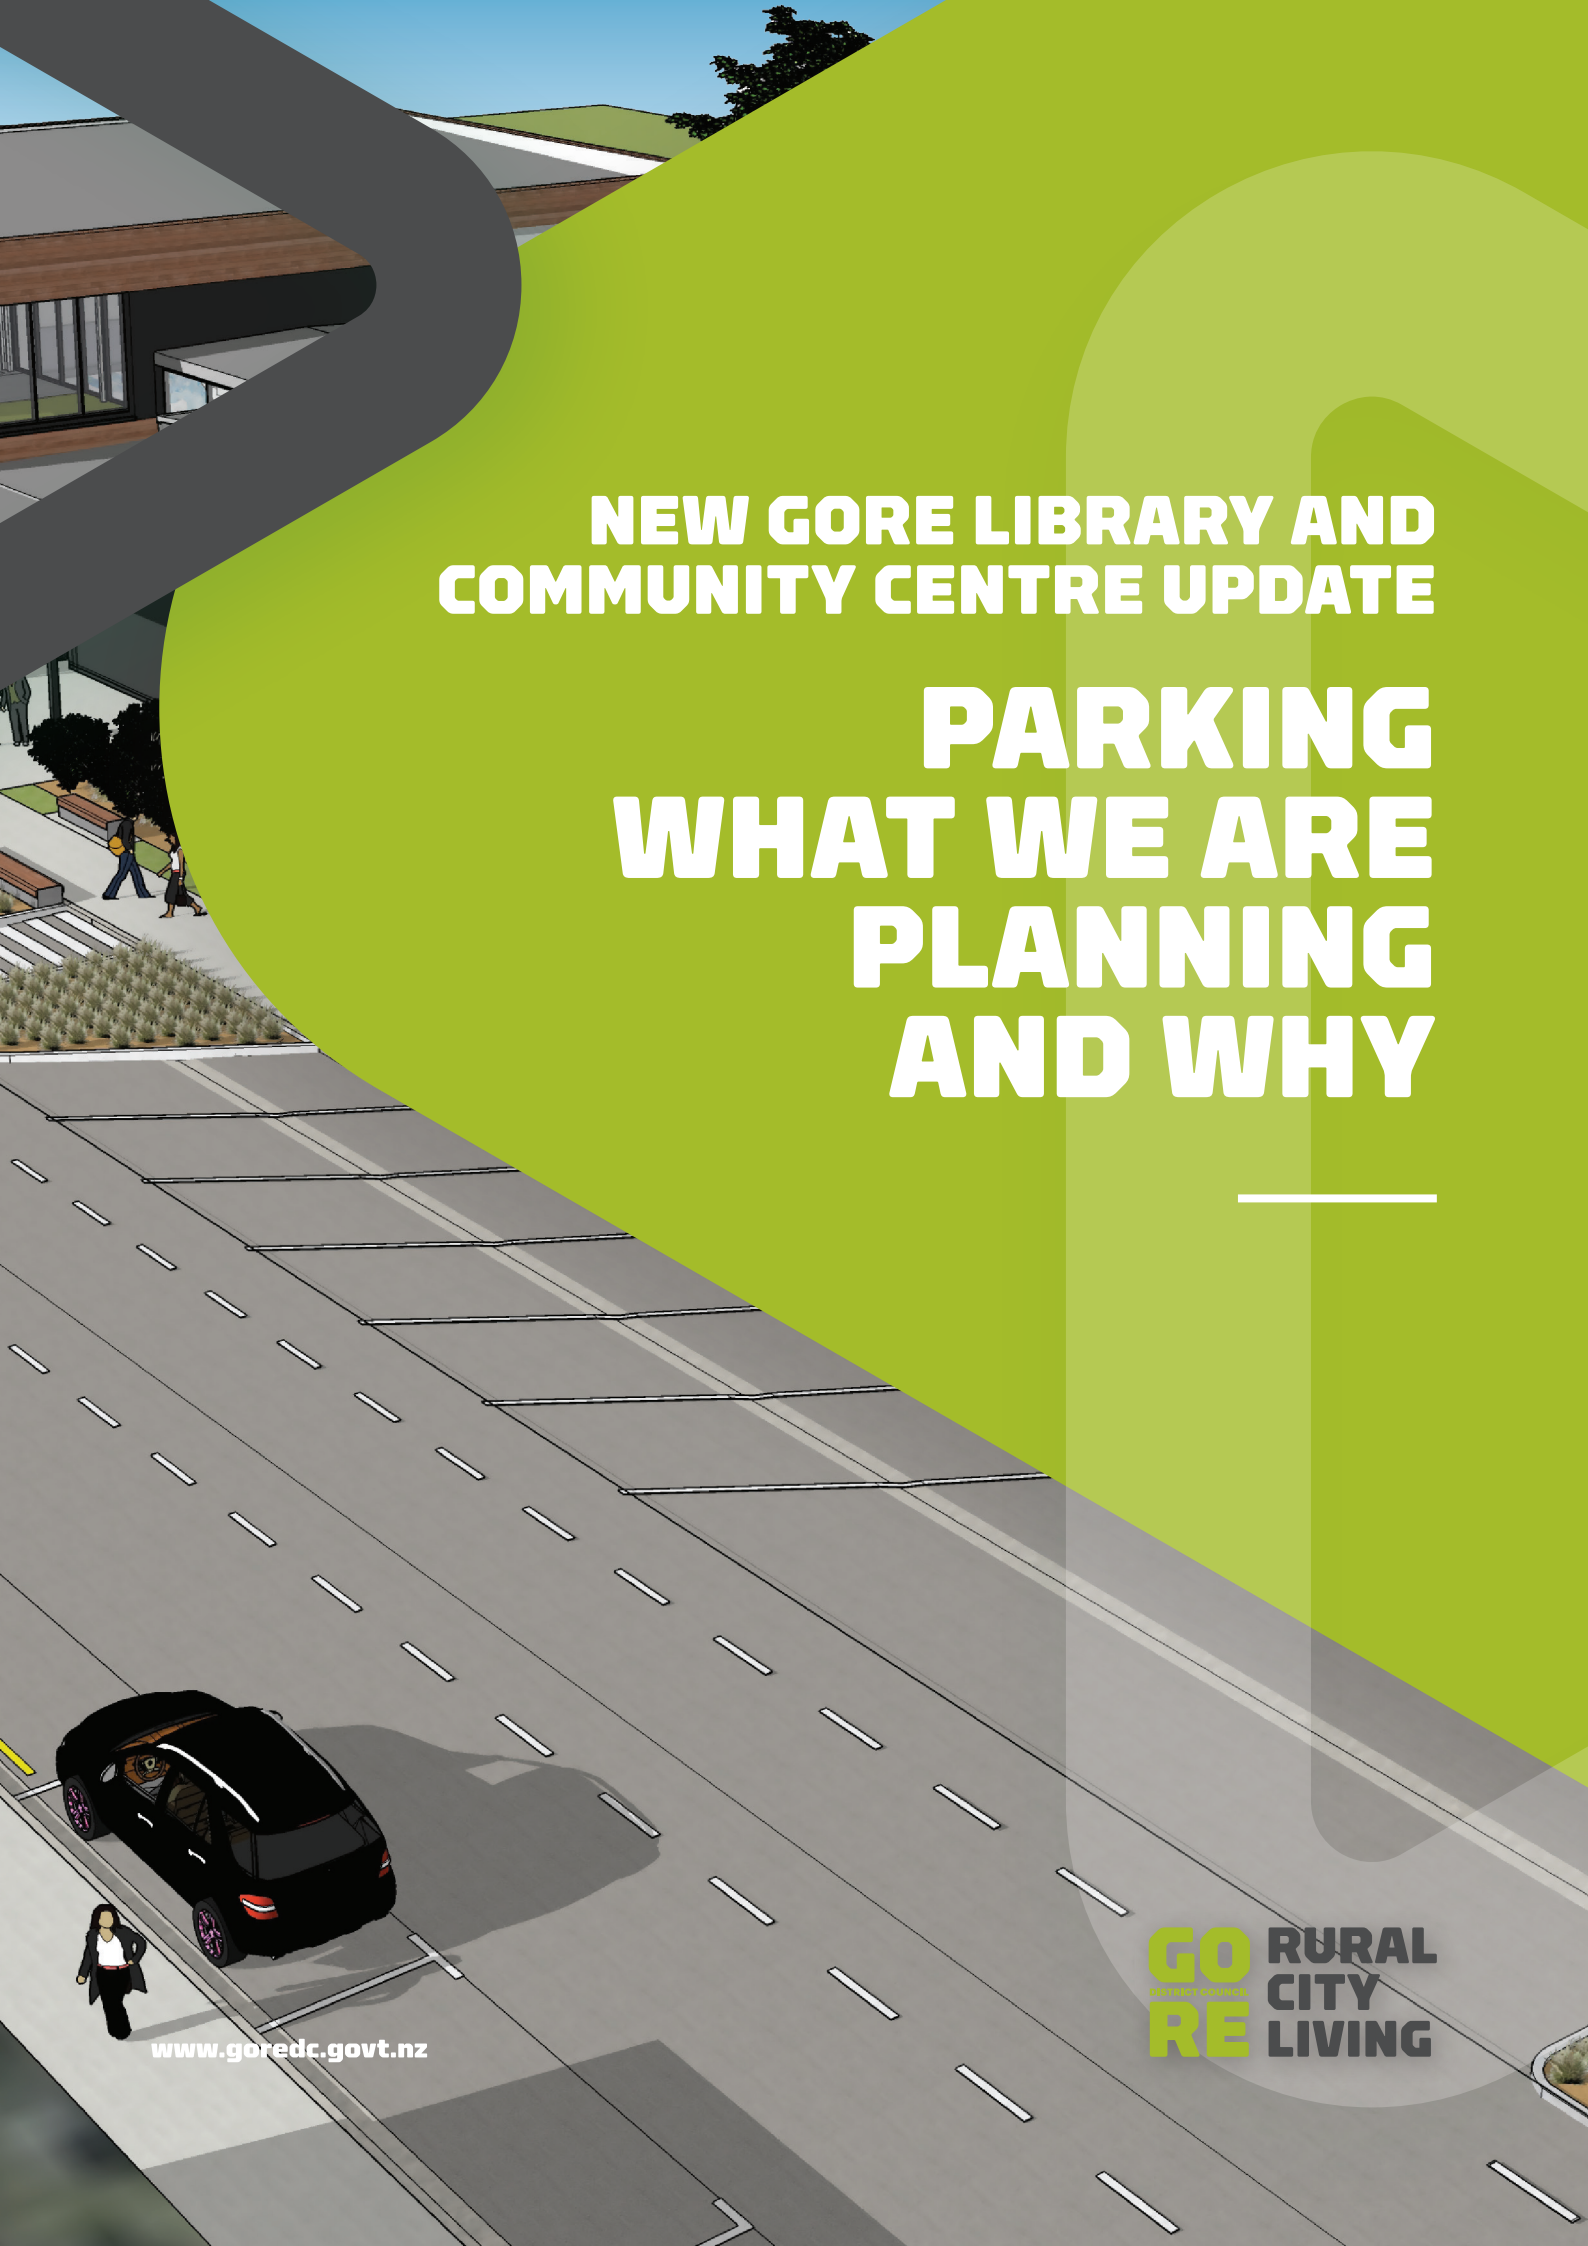

NEW GORE LIBRARY AND COMMUNITY CENTRE UPDATE

PARKING WHAT WE ARE PLANNING AND WHY

www.goredc.govt.nz

GO RURAL
DISTRICT COUNCIL CITY
RE LIVING

SAFETY AND ACCESSIBILITY

With work continuing on our new Gore Library and community centre, we've turned our attention to the important question of parking and pedestrian access.

The new library and community centre allow us to create a pedestrian-friendly environment with outdoor seating and lighting.


We are proposing initiatives to reduce the amount and speed of vehicles in this area. However, we know from the feedback we received during consultation on this project that ease and parking availability are a priority for many residents.

General - Notes:
G1. ALL ROADMARKING TO BE NEW ALONG ARDWICK STREET, GRANT ST.
G2. ALL PARELLEL PARKING LENGTHS TO COMPLY WITH AS/NZS 2890.1:2004 FIGURE 2.5

- Siteworks - Legend:**
Note: Not all symbols have been used in these drawings
- EXISTING ROAD
 - GRASSED AREA
 - NEW RAISED PLANTER (for selected plants/shrubs/trees)
 - EXISTING FOOTPATH
 - NEW RAISED CROSSING PATH
 - PROPERTY BOUNDARY
 - ROADMARKING (WHITE)
 - ROADMARKING (YELLOW)

- Legend - Trees and Plants:**
- EXISTING TREE (to remain)
 - PLANTER (new low - medium planting)

- General - Abbreviations:**
- EX EXISTING
 - DW DRIVEWAY
 - PL NEW PLANTER

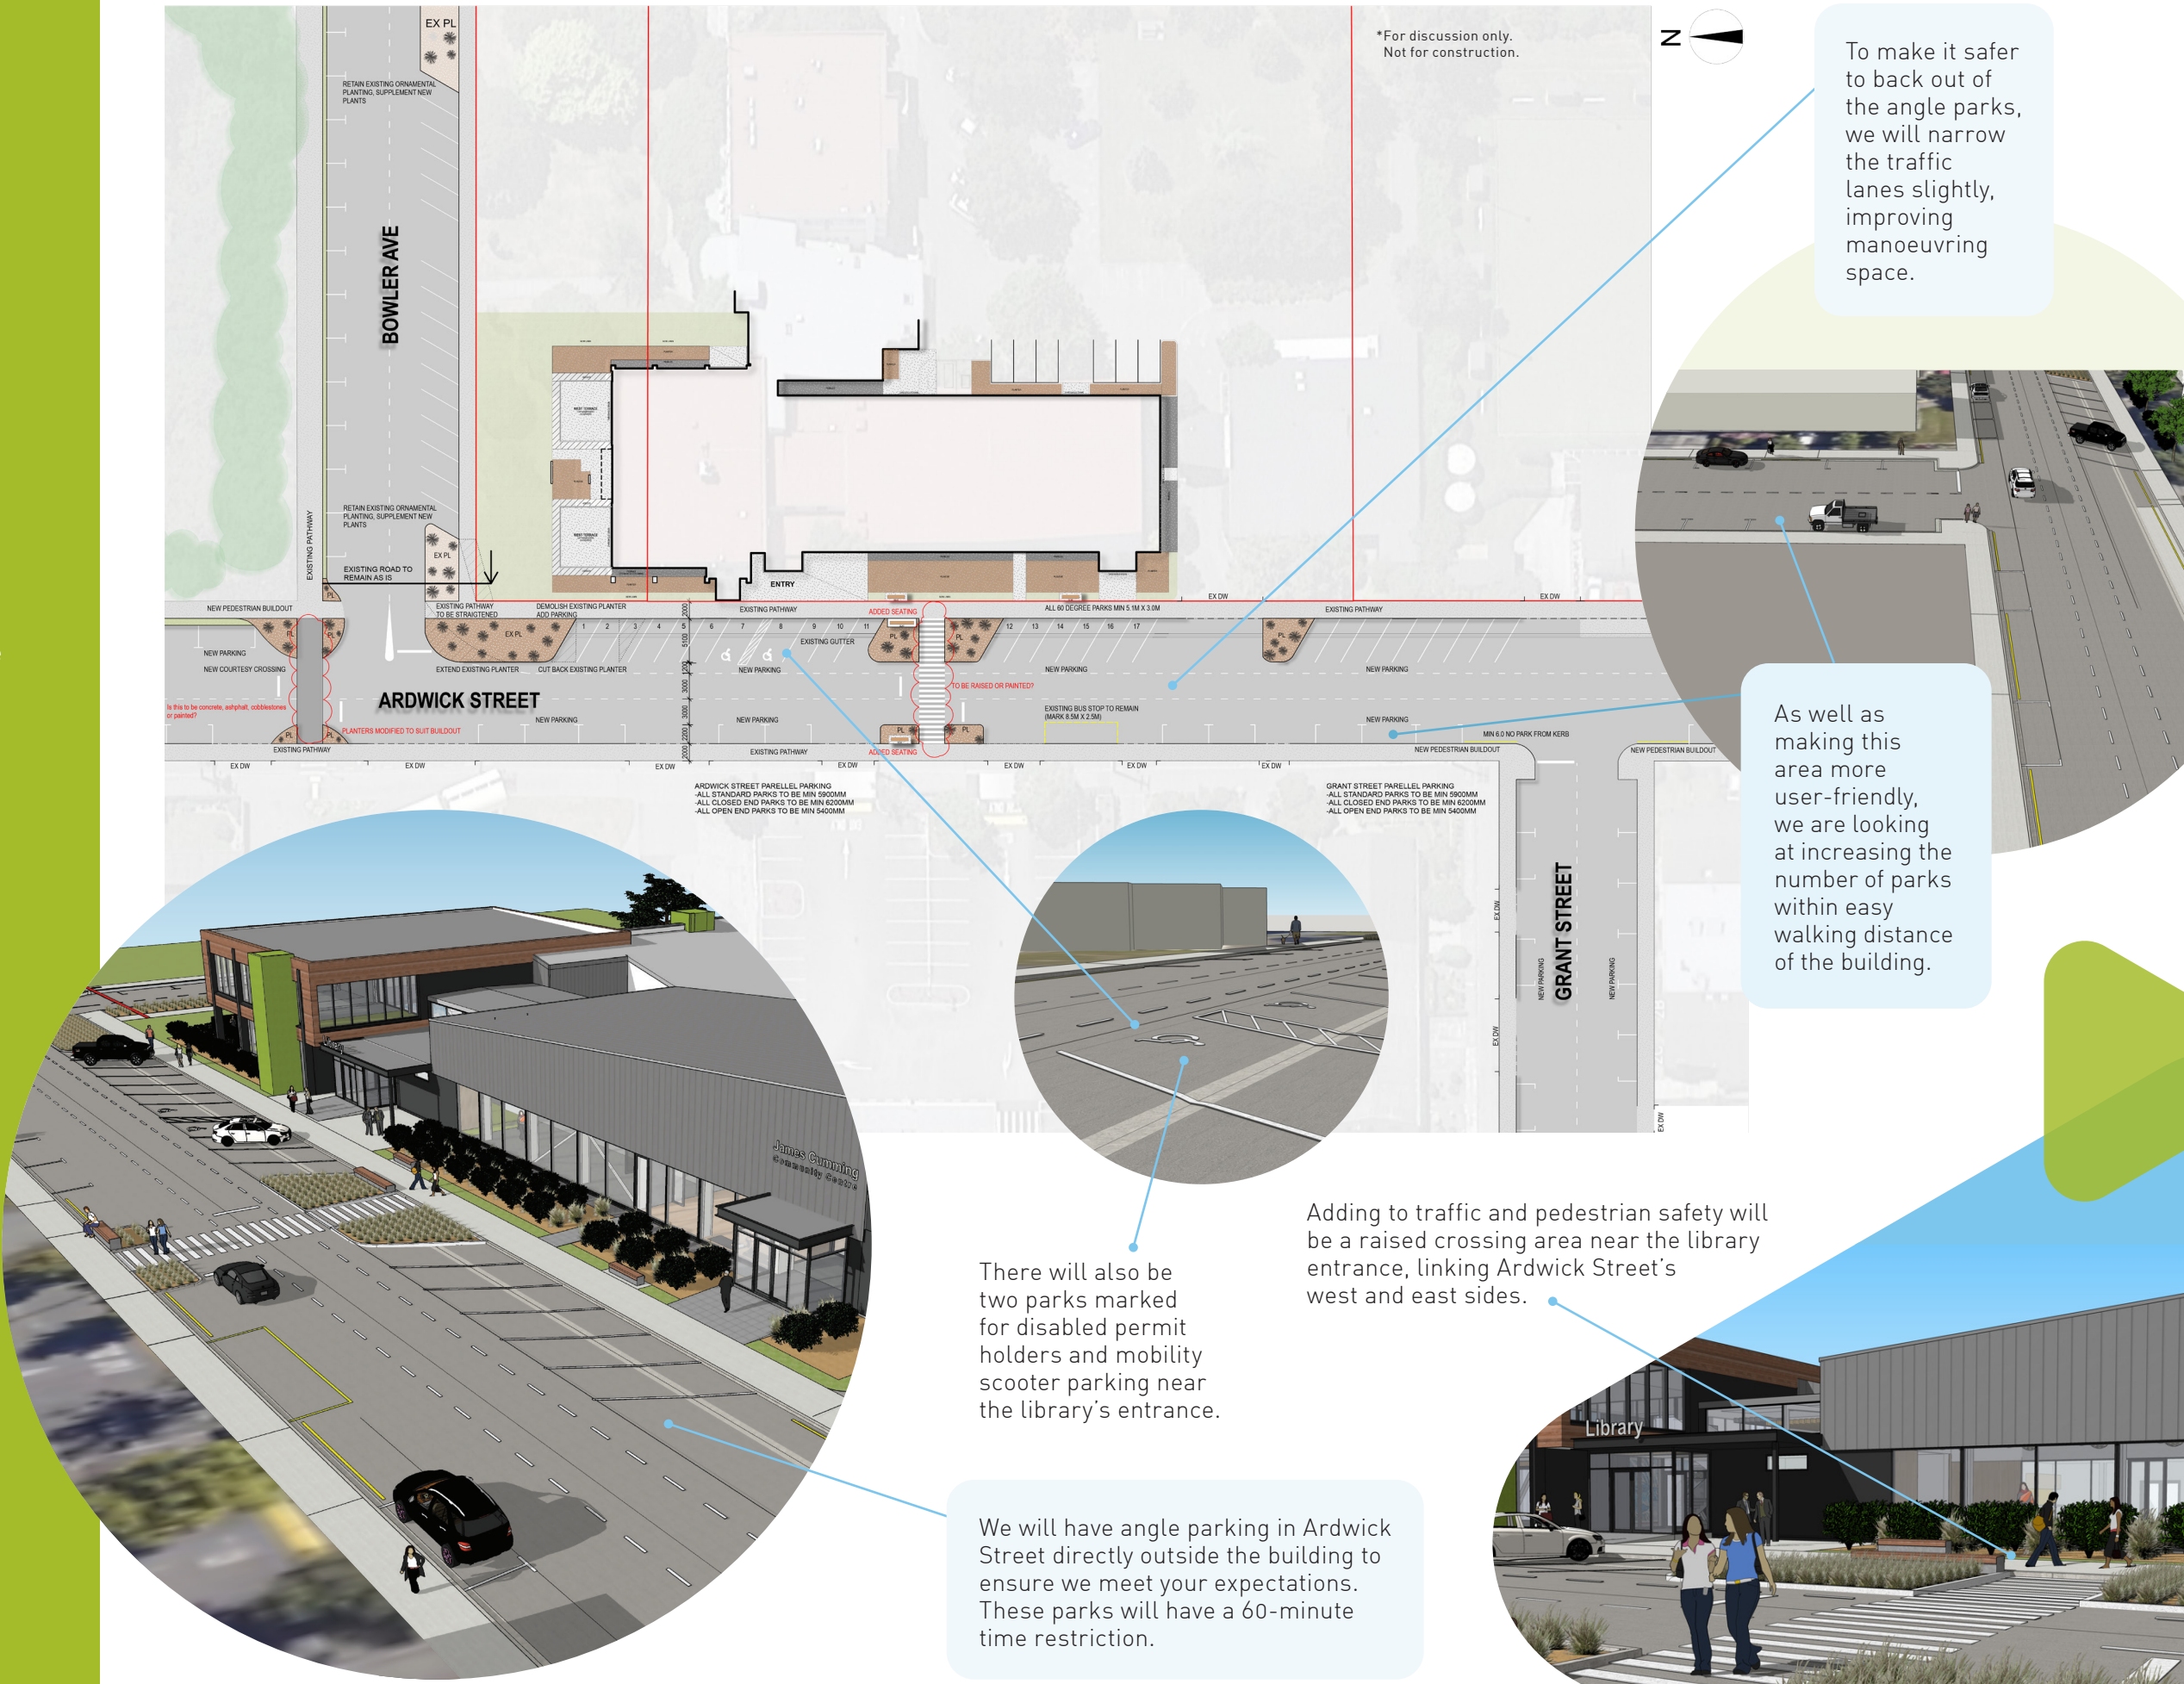



BUILDING BETTER FUTURES TOGETHER

We look forward to working with the community over the coming months as we deliver this project for young and old, culminating with its opening in early 2023.

GO RURAL
DISTRICT COUNCIL
RE CITY
LIVING



www.lets.talk.goredc.govt.nz